


MENSURA Y SUBDIVISION


ESCALA 1:450

Parcela 4

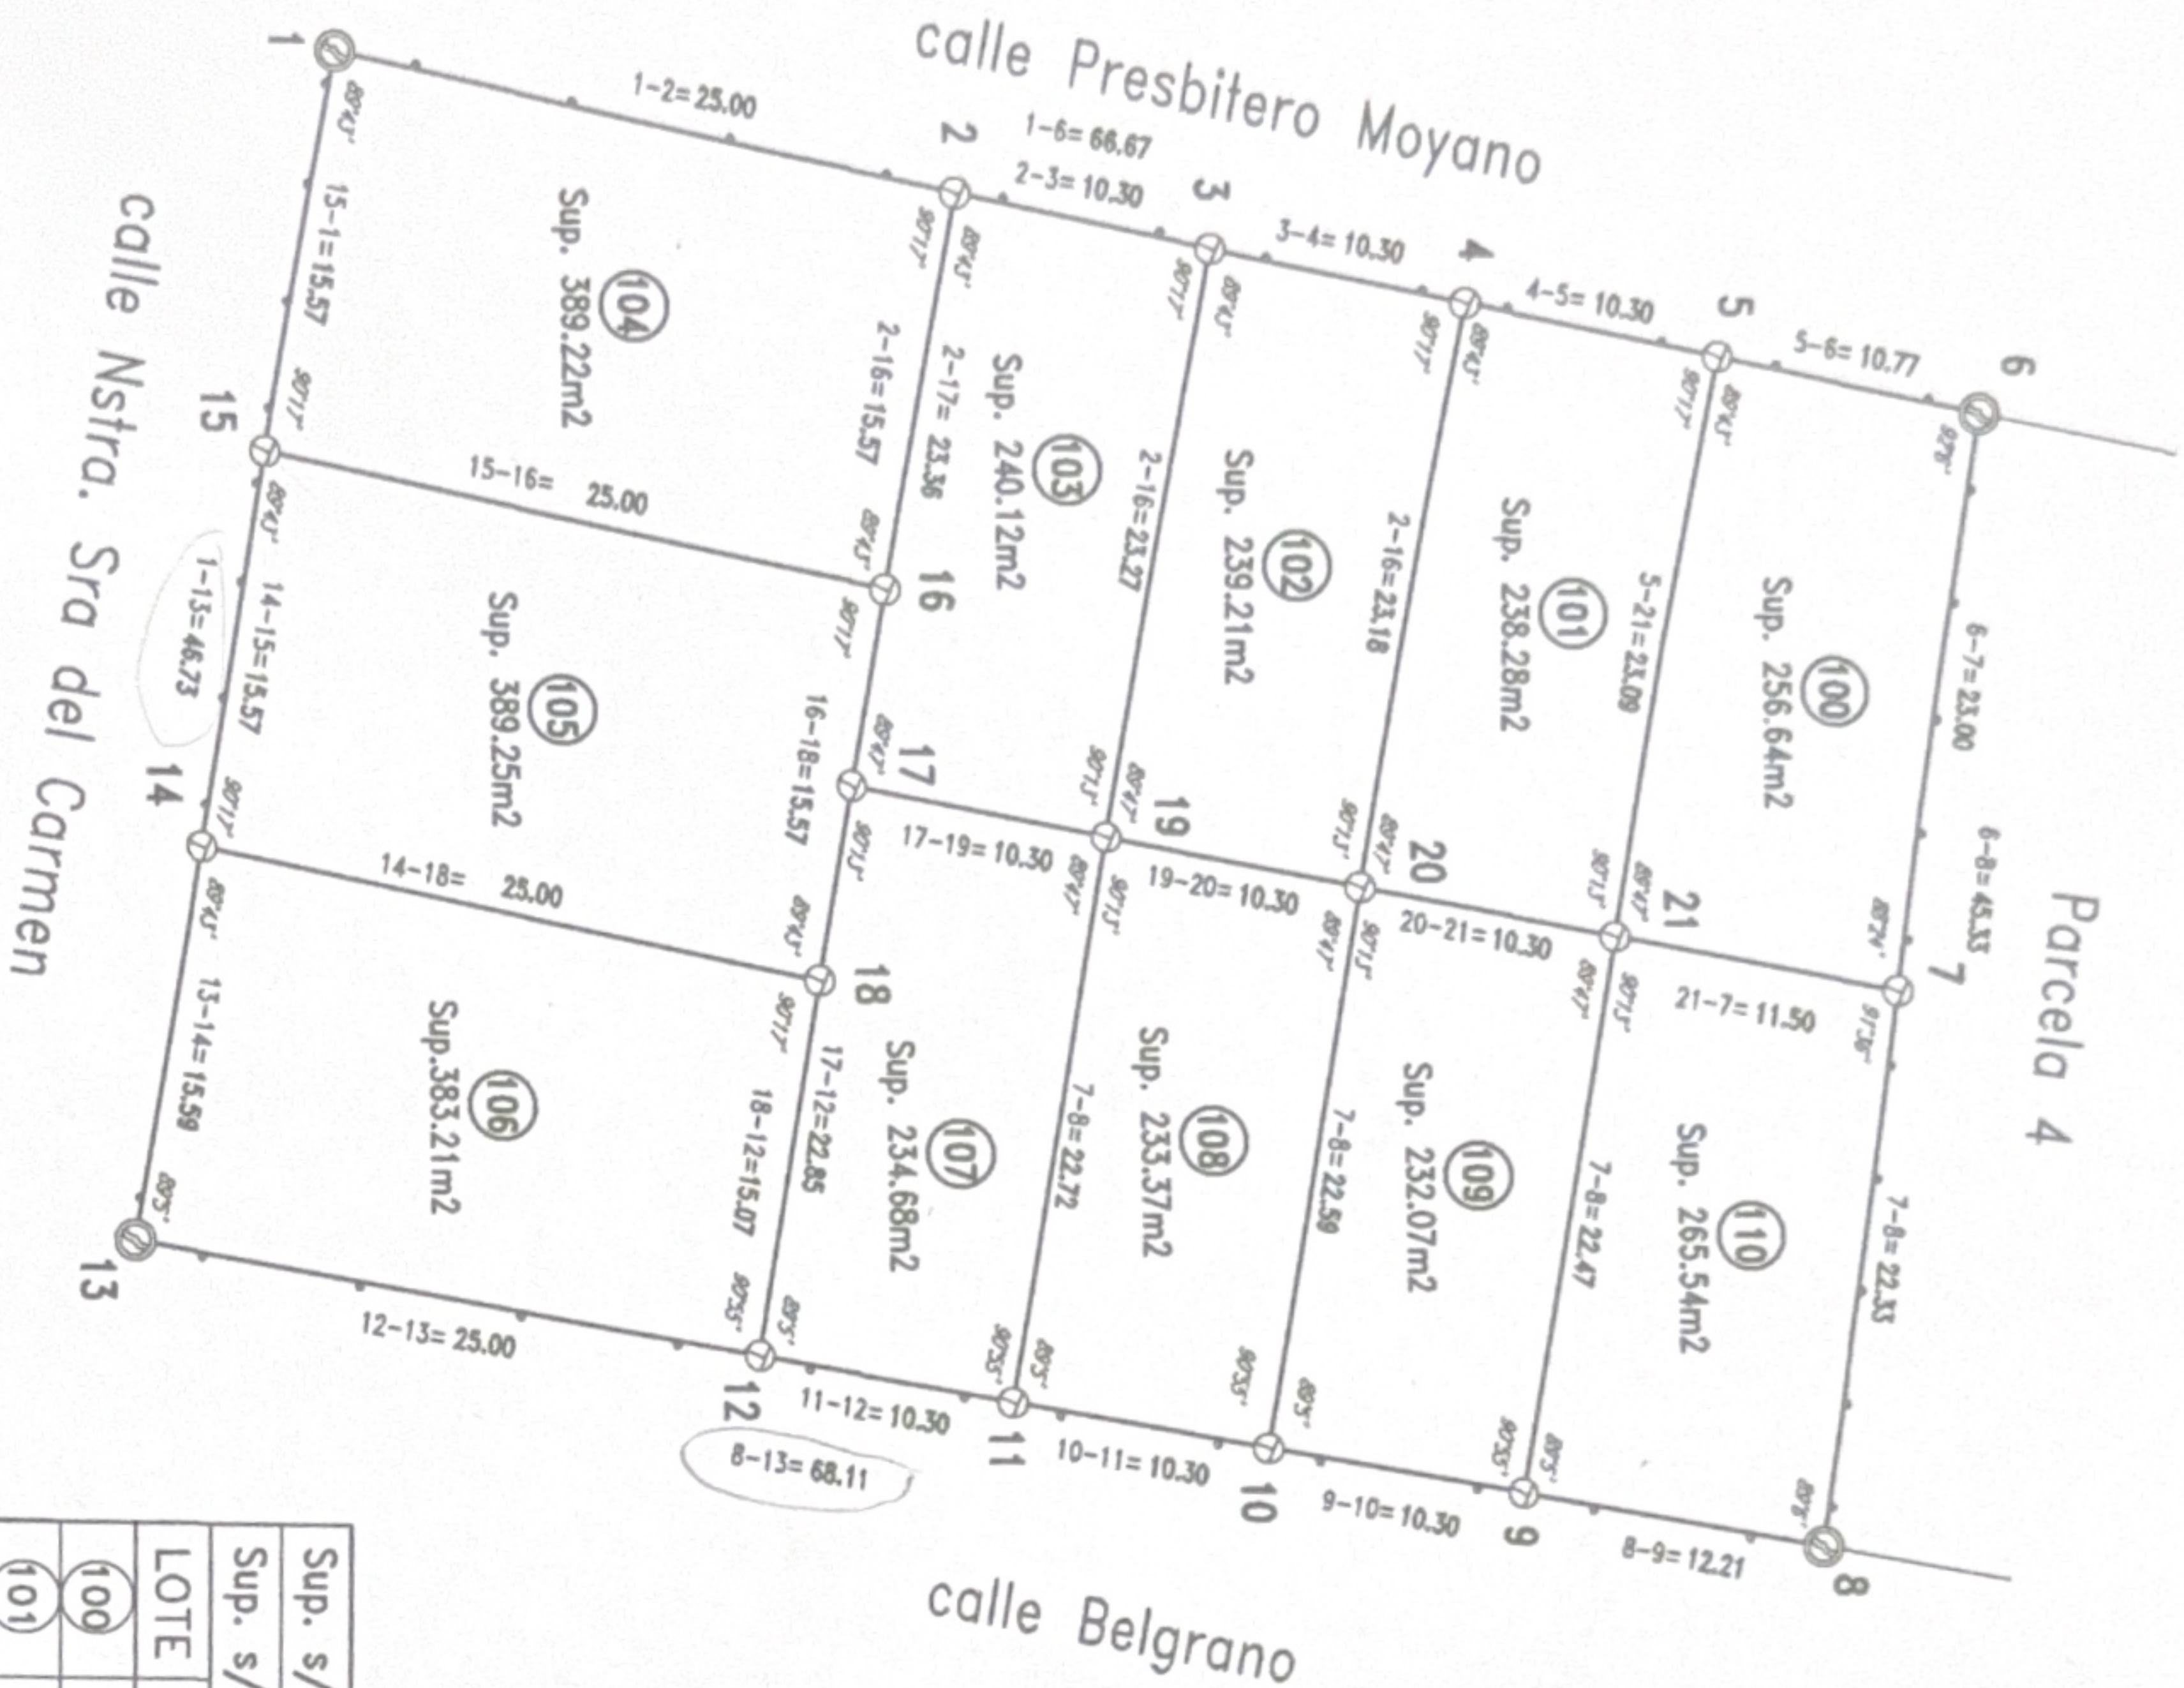

UBICACION

ESCALA 1:1500

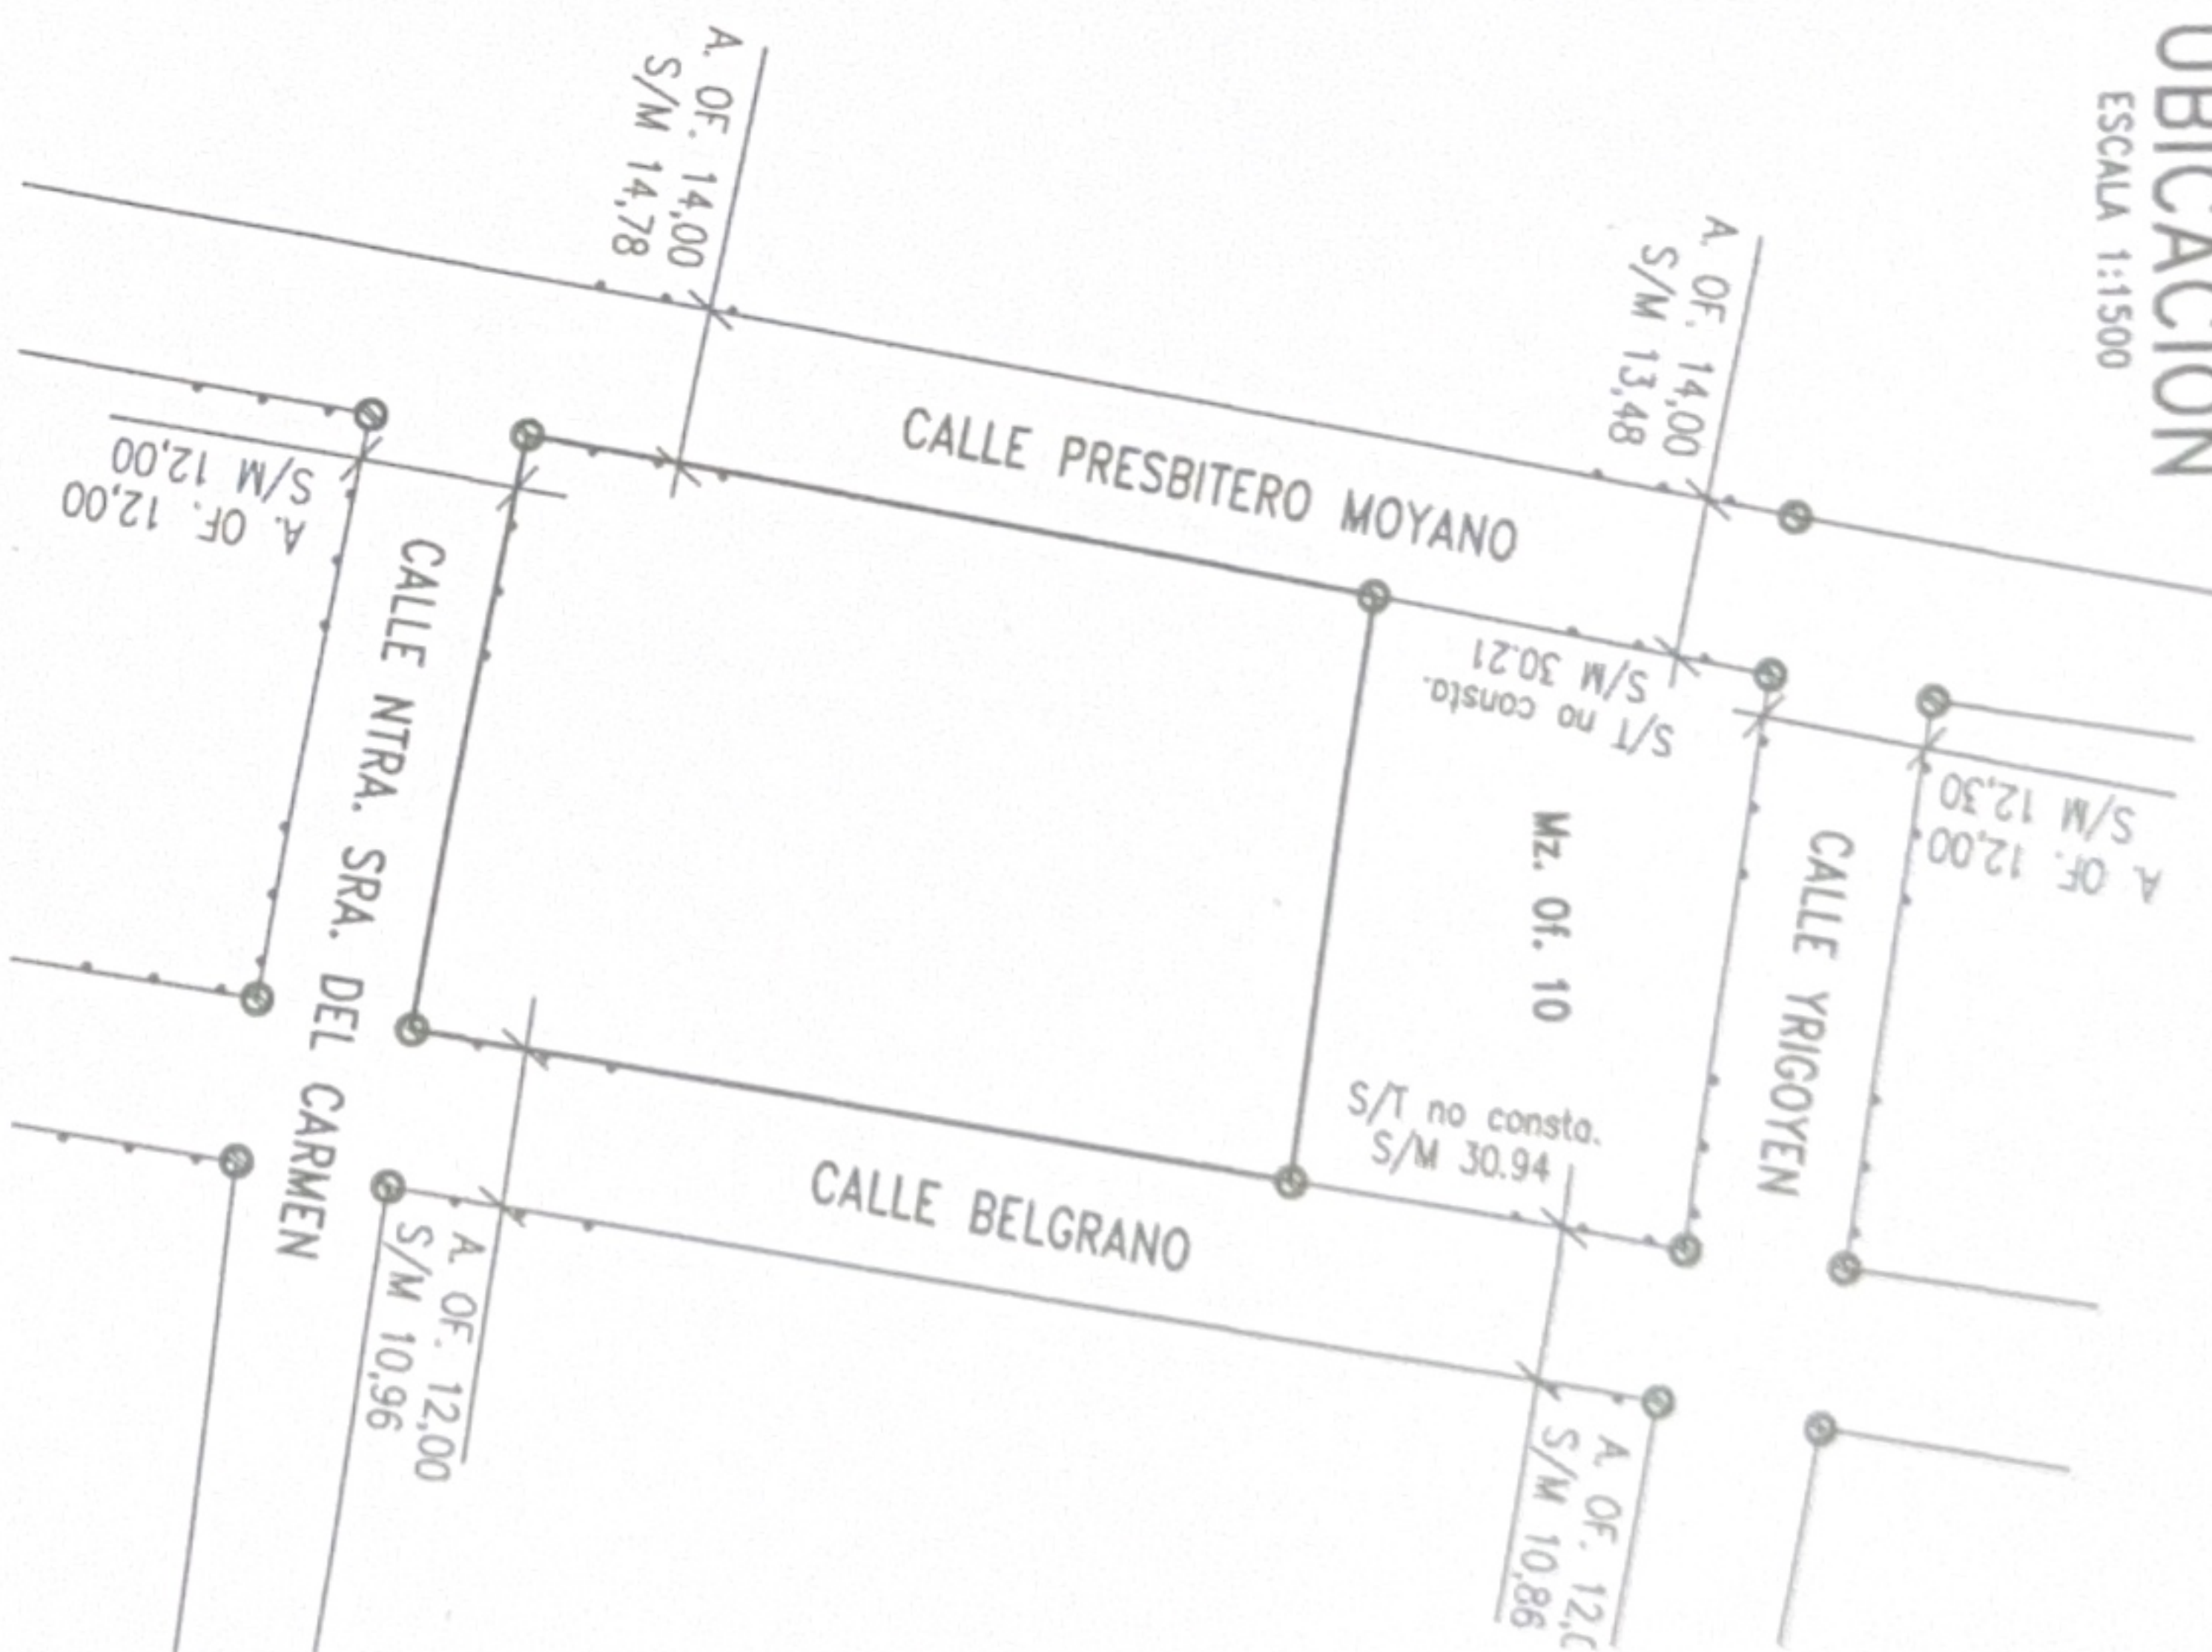


REGISTRO DE SUPERFICIES

Sup. s/Títulos		3001.66m ²	Diferencia: +99.93m ²
Sup. s/Mensura		3101.59m ²	
LOTE	Sup. Terreno	Sup. Cubierta	OBS.
100	256.64m ²	—	BALDIO
101	238.28m ²	—	BALDIO
102	239.21m ²	—	BALDIO
103	240.12m ²	—	BALDIO
104	389.22m ²	—	BALDIO
105	389.25m ²	—	BALDIO
106	383.21m ²	—	BALDIO
107	234.68m ²	—	BALDIO
108	233.37m ²	—	BALDIO
109	232.07m ²	—	BALDIO
110	265.54m ²	—	BALDIO
Total	3101.59m ²	—	

CROQUIS S/TITULO

ESCALA 1:1000

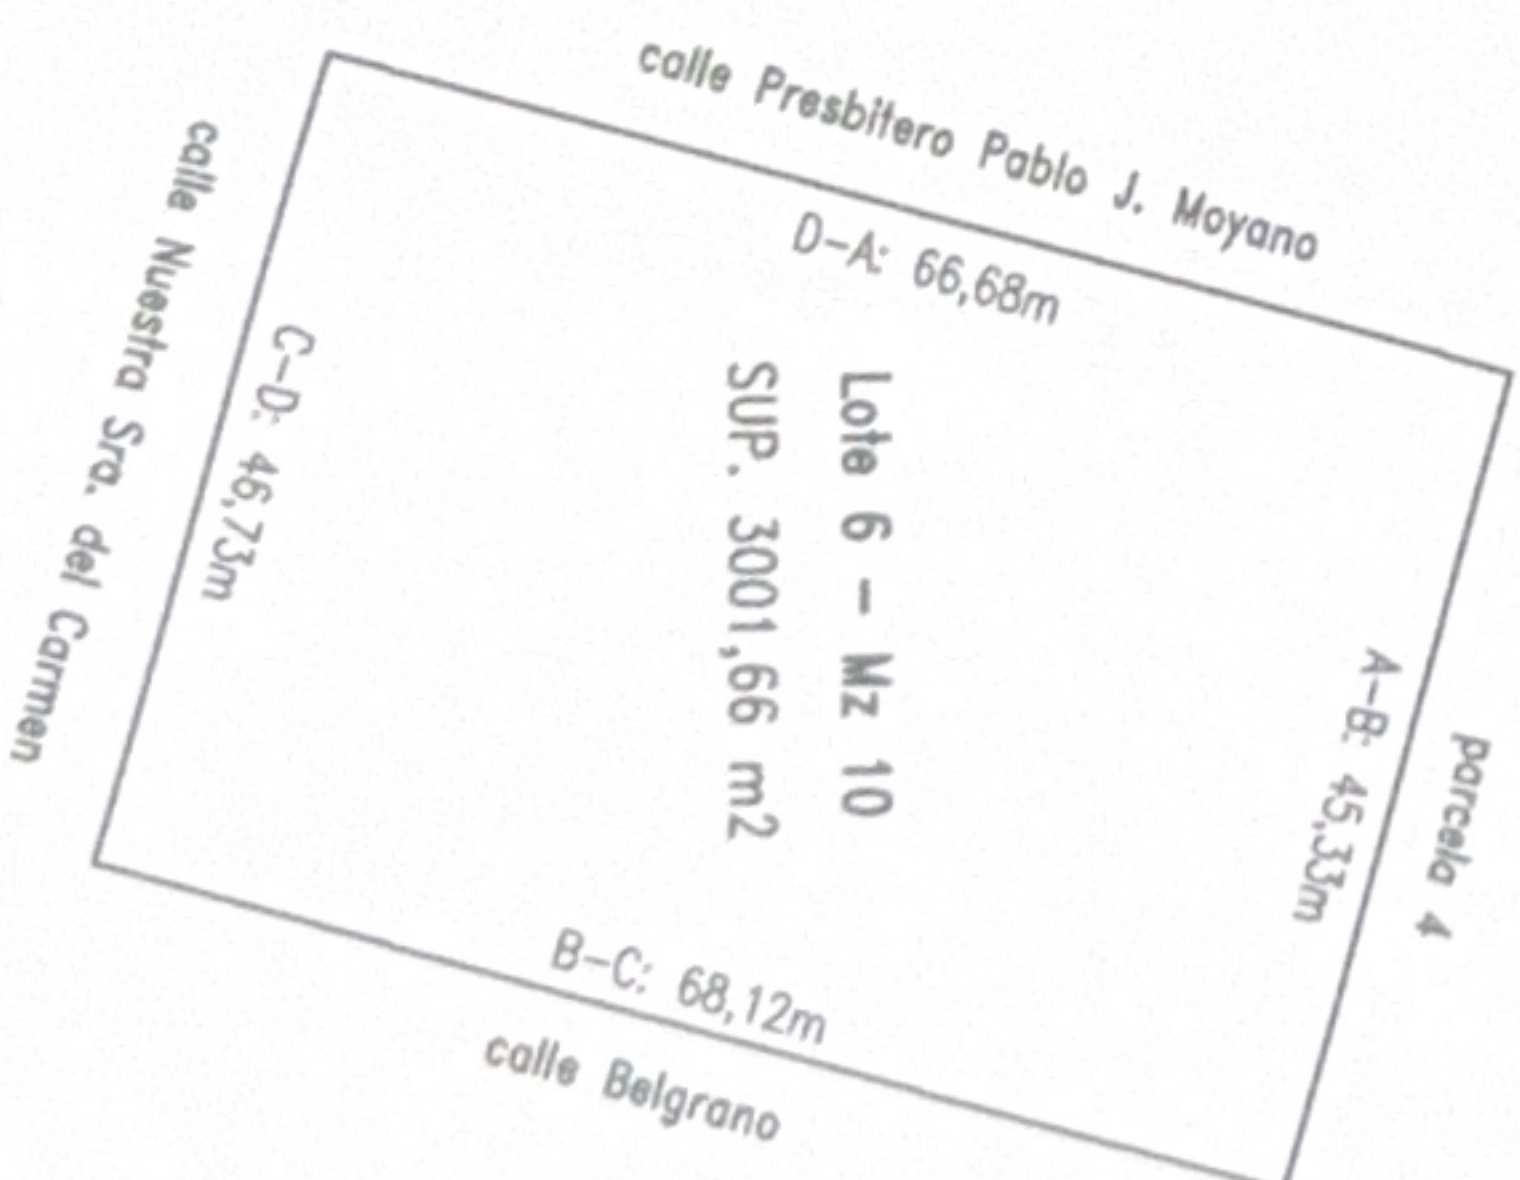

SIMBOLOGIA

- Moión de hierro
- Poste de madera
- Límite de propiedad
- Alambrado de hilo